AMENDED

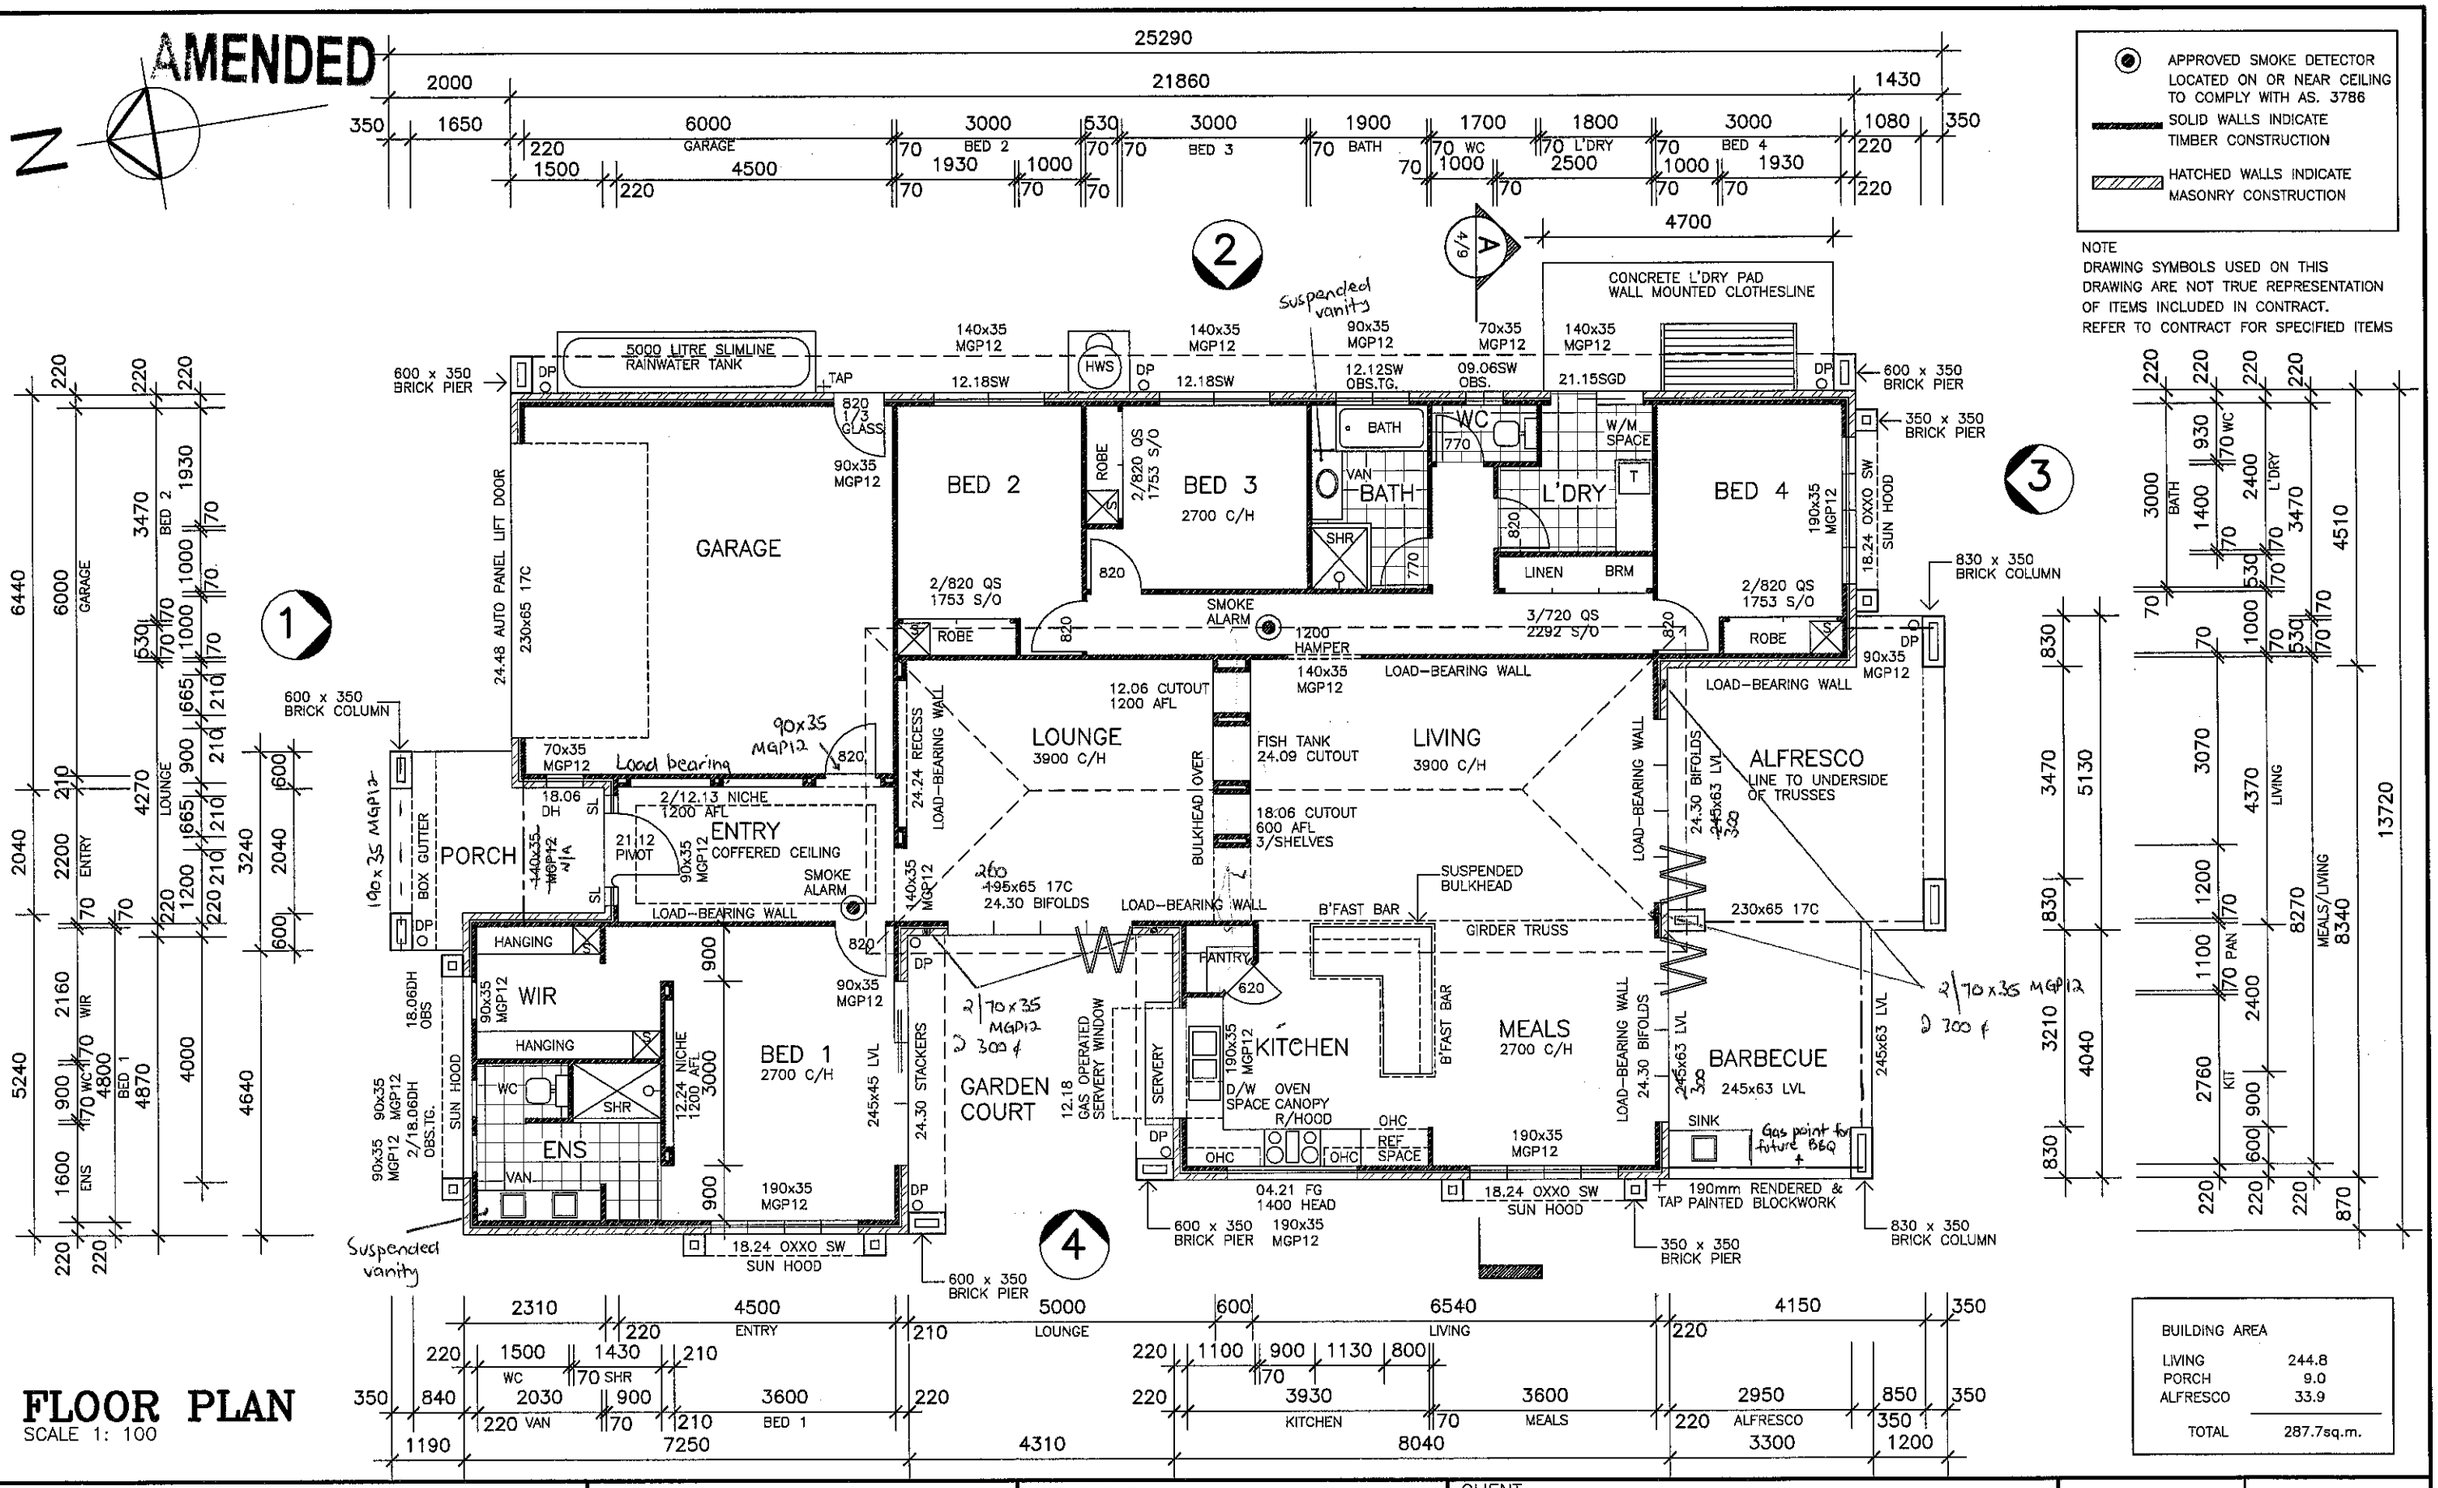

NOTE
DRAWING SYMBOLS USED ON THIS DRAWING ARE NOT TRUE REPRESENTATION OF ITEMS INCLUDED IN CONTRACT. REFER TO CONTRACT FOR SPECIFIED ITEMS

FLOOR PLAN

SCALE 1: 100

BUILDING AREA	
LIVING	244.8
PORCH	9.0
ALFRESCO	33.9
TOTAL	287.7sq.m.

MANCORP
QUALITY HOMES

PO Box 1305
Caboolture Qld 4510
Office (07) 54952011
Fax: (07) 54952677
ACN: 065 955 179

© 2010 MANCORP

NOTE :
* ALL CONSTRUCTION TO BE IN ACCORDANCE WITH BUILDING CODE OF AUSTRALIA AND AS. 1684.2 – 1999 TIMBER FRAMING MANUAL.
* WINDOW CODES DENOTE HEIGHT x WIDTH e.g. 1218 – 1200 HIGH x 1800 WIDE.
* DIMENSIONS TO BE VERIFIED BY CONTRACTORS PRIOR TO PREPARATION OF SHOP DRAWINGS OR MANUFACTURING. DIMENSIONS TAKE PREFERENCE OVER SCALE.

AMENDMENTS

ISSUE	DATE	DESCRIPTION
A	29/06/10	WORKING DRAWING
B	11/10/10	A/C BULKHEAD LOUNGE LIVING

CLIENT
MATER HOSPITAL APPEAL LTD.

PROJECT
PROPOSED RESIDENCE

LOCATION
LOT 147
REEF COURT, BIRTINYA ISLAND.

DRAWN: A.WATTS
CHECKED:
DATE: 11/10/10
SCALE: AS SHOWN
JOB NO.
SHEET No. 2 OF 9